SECOND PLAN

STAGING AREAS
STAGE: B

DATE	SET	LOCATION
WED. 26	BAZAAR	B1
THURS 27	G'KAR'S	B1

SCENE DOCK

B. 208

NOTE OVER-LAP OF STAGES CLUB & G'KAR'S QUARTERS.

CARPET

BAZAAR SHOTS WED. 26

STAGING AREA

CLOSE BAZAAR ARCH

RAMP UP

CASTER-UP

A.C. UNIT

A.C. UNIT

RAMP UP

BENCH

6'-0"

G'KAR'S SHOTS WED 27

3'-0"

1'-0"

℄ LIMO

BED

WILD

CARRIAGE

1'-3"

4'-6"

Staging AREA

STAGE

FAN & WAGON

RAMP UP

REVISED 7.15.94

Title: STAGE B REVISED PLAN

Show | Episode

Producer | Plate

Director | of

Stage B | Scale 1/4" = 1'-0"

Drawn by | Date MARCH 24, 1994

John Iacovelli designer

These drawings represent visual concepts and construction suggestions only. It is not the designer's responsibility to determine structural appropriateness of this design and the designer does not assume responsibility for improper engineering, construction, installing, or use of this scenery.

DO NOT BUILD FROM STAGE PLAN

STAGE PLAN ST. B.

STAGING AREAS STAGE: 1		
DATE	SET	LOCATION
WED. 26	OUTSIDE DELENN'S	
	DELENN'S	
	GARIBALDI'S	
FRI. 28	CULTURAL CENTER	
TUES. 1	LONDO'S	
WED. 2	SHERIDAN'S OFFICE	
	MED BAY	
THURS. 3	BANQUET RM.	

SHELVES
REGEN. BED
100. LAB.
CONSOLES
CONSOLE
MED LAB SHOTS WED. 2
ISLAND CONSOLE
MED
REGEN. BED LAB
AIM
CART
CABINET
GURNEY
CONSOLE
FREEZER SPACE
WILD RETURN FOR MED BAY
BUFFET
BANNER
HEAD TABLE
NEW MURAL BY LONDO
FOLLOWUP RM SHOOTS THURS. 3
TABLE
STAGING AREA
AC UNIT
SCENERY WEST PANEL W/ ART INSERT
CULTURAL CENTER SHOOTS FRI 28
STANDING ART
BENCHES
COLUMN
VORTEX WALL WILD TO CAMERA
SHERIDAN'S OFFICE SHOOTS WED. 2
HANGING ART
SCENERY WEST PANEL WALL SEE ABOVE
SEE ATTACHED
CORRIDOR WALL WILDS OUT
OUTSIDE DELENN'S SHOOTS WED. 26
TRANSPORT TUBE
DELENN'S QTRS. SHOOTS WED. 26
LONDO'S QTRS. SHOOTS TUES. 1
SEE ATTACHED
LIGHT PANEL
COUNTER
REGEN UNIT
TABLE
BED
GARIBALDI'S QTRS. SHOOTS WED. 26
RUG
DISPLAY
SOFA
DESK
CHAIR
ROBOT
VINTAGE T.V.

DO NOT BUILD FROM STAGE. PLAN

STAGE 'C' GROUND PLAN

SCALE 1/4"=1'-0"

DO NOT BUILD FROM STAGE. PLAN

Ep 208

STAGE PLAN "C"

Show

Episode

SISTER CERCENSKY COPELAND

Plate

of

Stage "C"

Scale 1/4"=1'-0"

Drawn by KM

Date 7-21-94

John Iacovelli
designer

DOWNBELOW TENT
(COMP.)
SHOOTS
FRI. 21

LURKER
TENT
ENTRANCE

REPLACE HEADER
AFTER PLAT.
RECONFIGURE

OFFICERS CLUB

Shoots
MON. 24
TUES. 25

GUARD
QTRS.

DOWN BELOW

EP. 207

JW

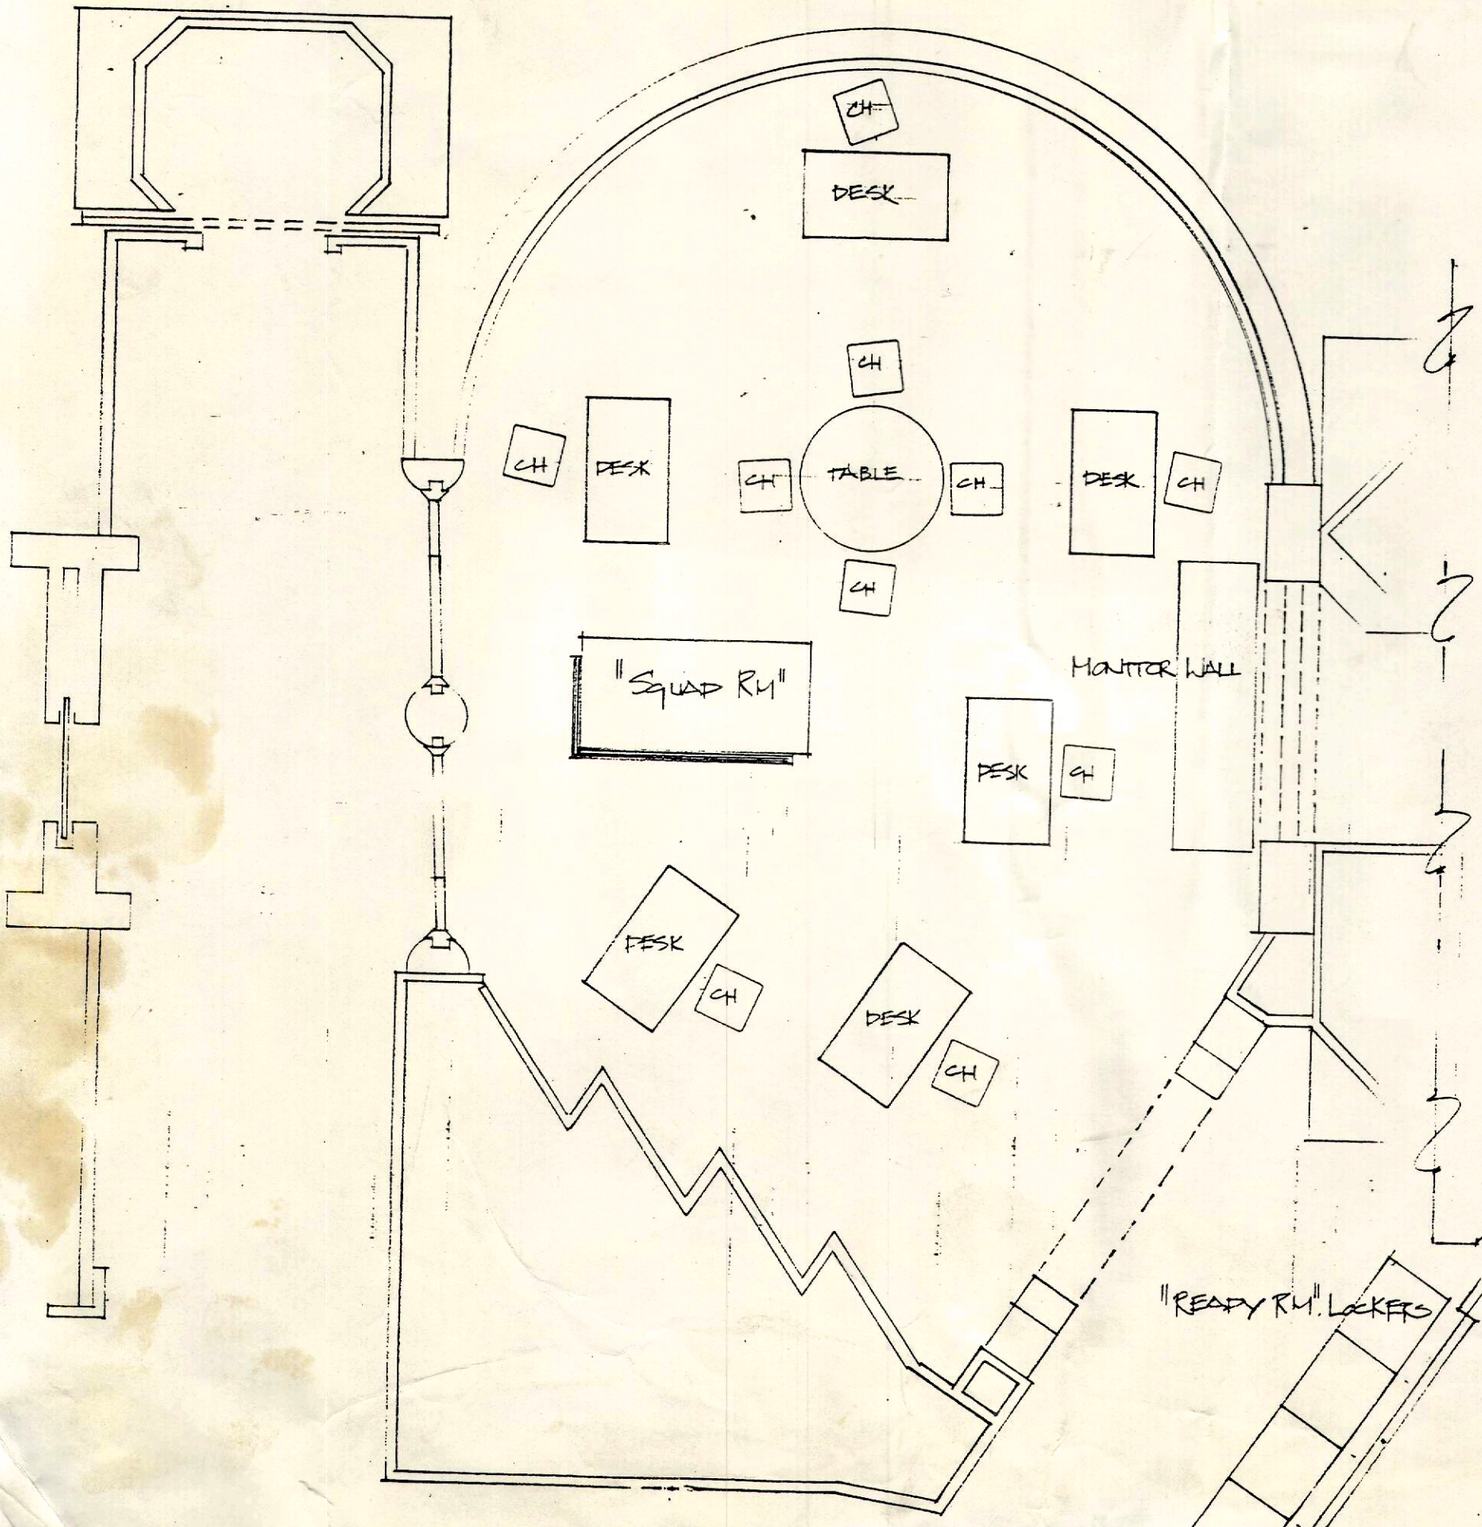
CH
DESK
CH
DESK
CH
TABLE
CH
CH
DESK
CH
"SQUAD RM"
MONITOR WALL
DESK
CH
DESK
CH
DESK
CH
"READY RM." LOCKERS
"SQUAD RM."

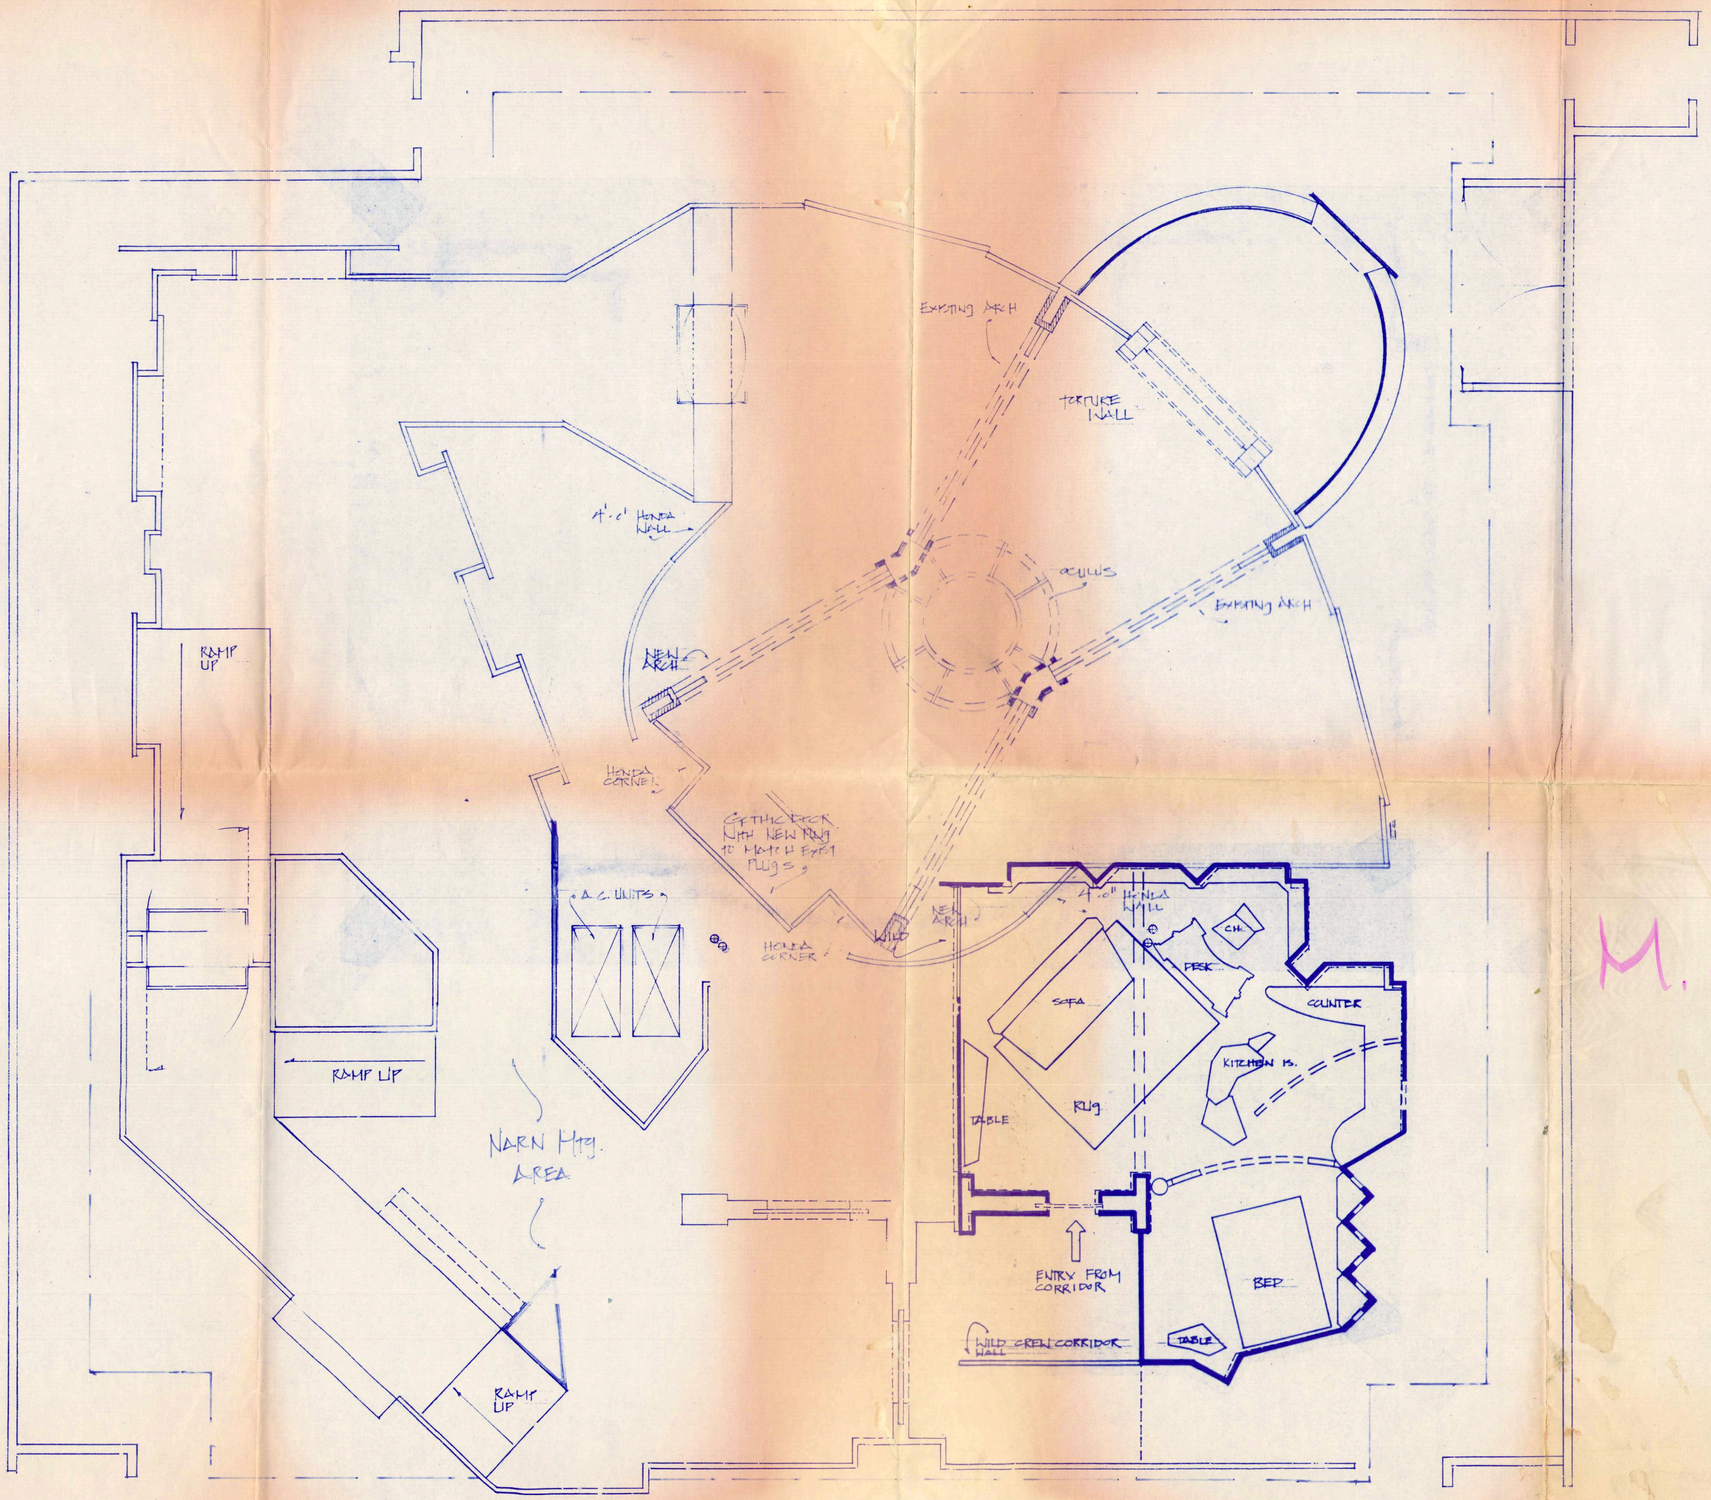

STAGE B	
DATE	SET
TUES. 4	GKAR'S QTRS.
WED. 5	150. ZONE (OUTER AREA)
THURS. 6	NARN Mtg AREA
	150. ZONE (INNER AREA)
FRI. 7	150. ZONE
MON. 10	150. ZONE

M. ADAMS

EP. 221

BABYLON 5

Title: STAGE B

Show: Episode:

Producer: LEITER STRACZYNSKI COPELAND

Director:

Plate 2 of 3

Stage: B

Scale: 1/4" = 1'-0"

Drawn by: HOBBES

Date: JAN. 95

John Iacovelli designer

These drawings represent visual concepts and construction suggestions only. It is not the designer's responsibility to determine structural appropriateness of this design and the designer does not assume responsibility for improper engineering, construction, bonding, or use of this design.

DO NOT BUILD FROM STAGE PLAN

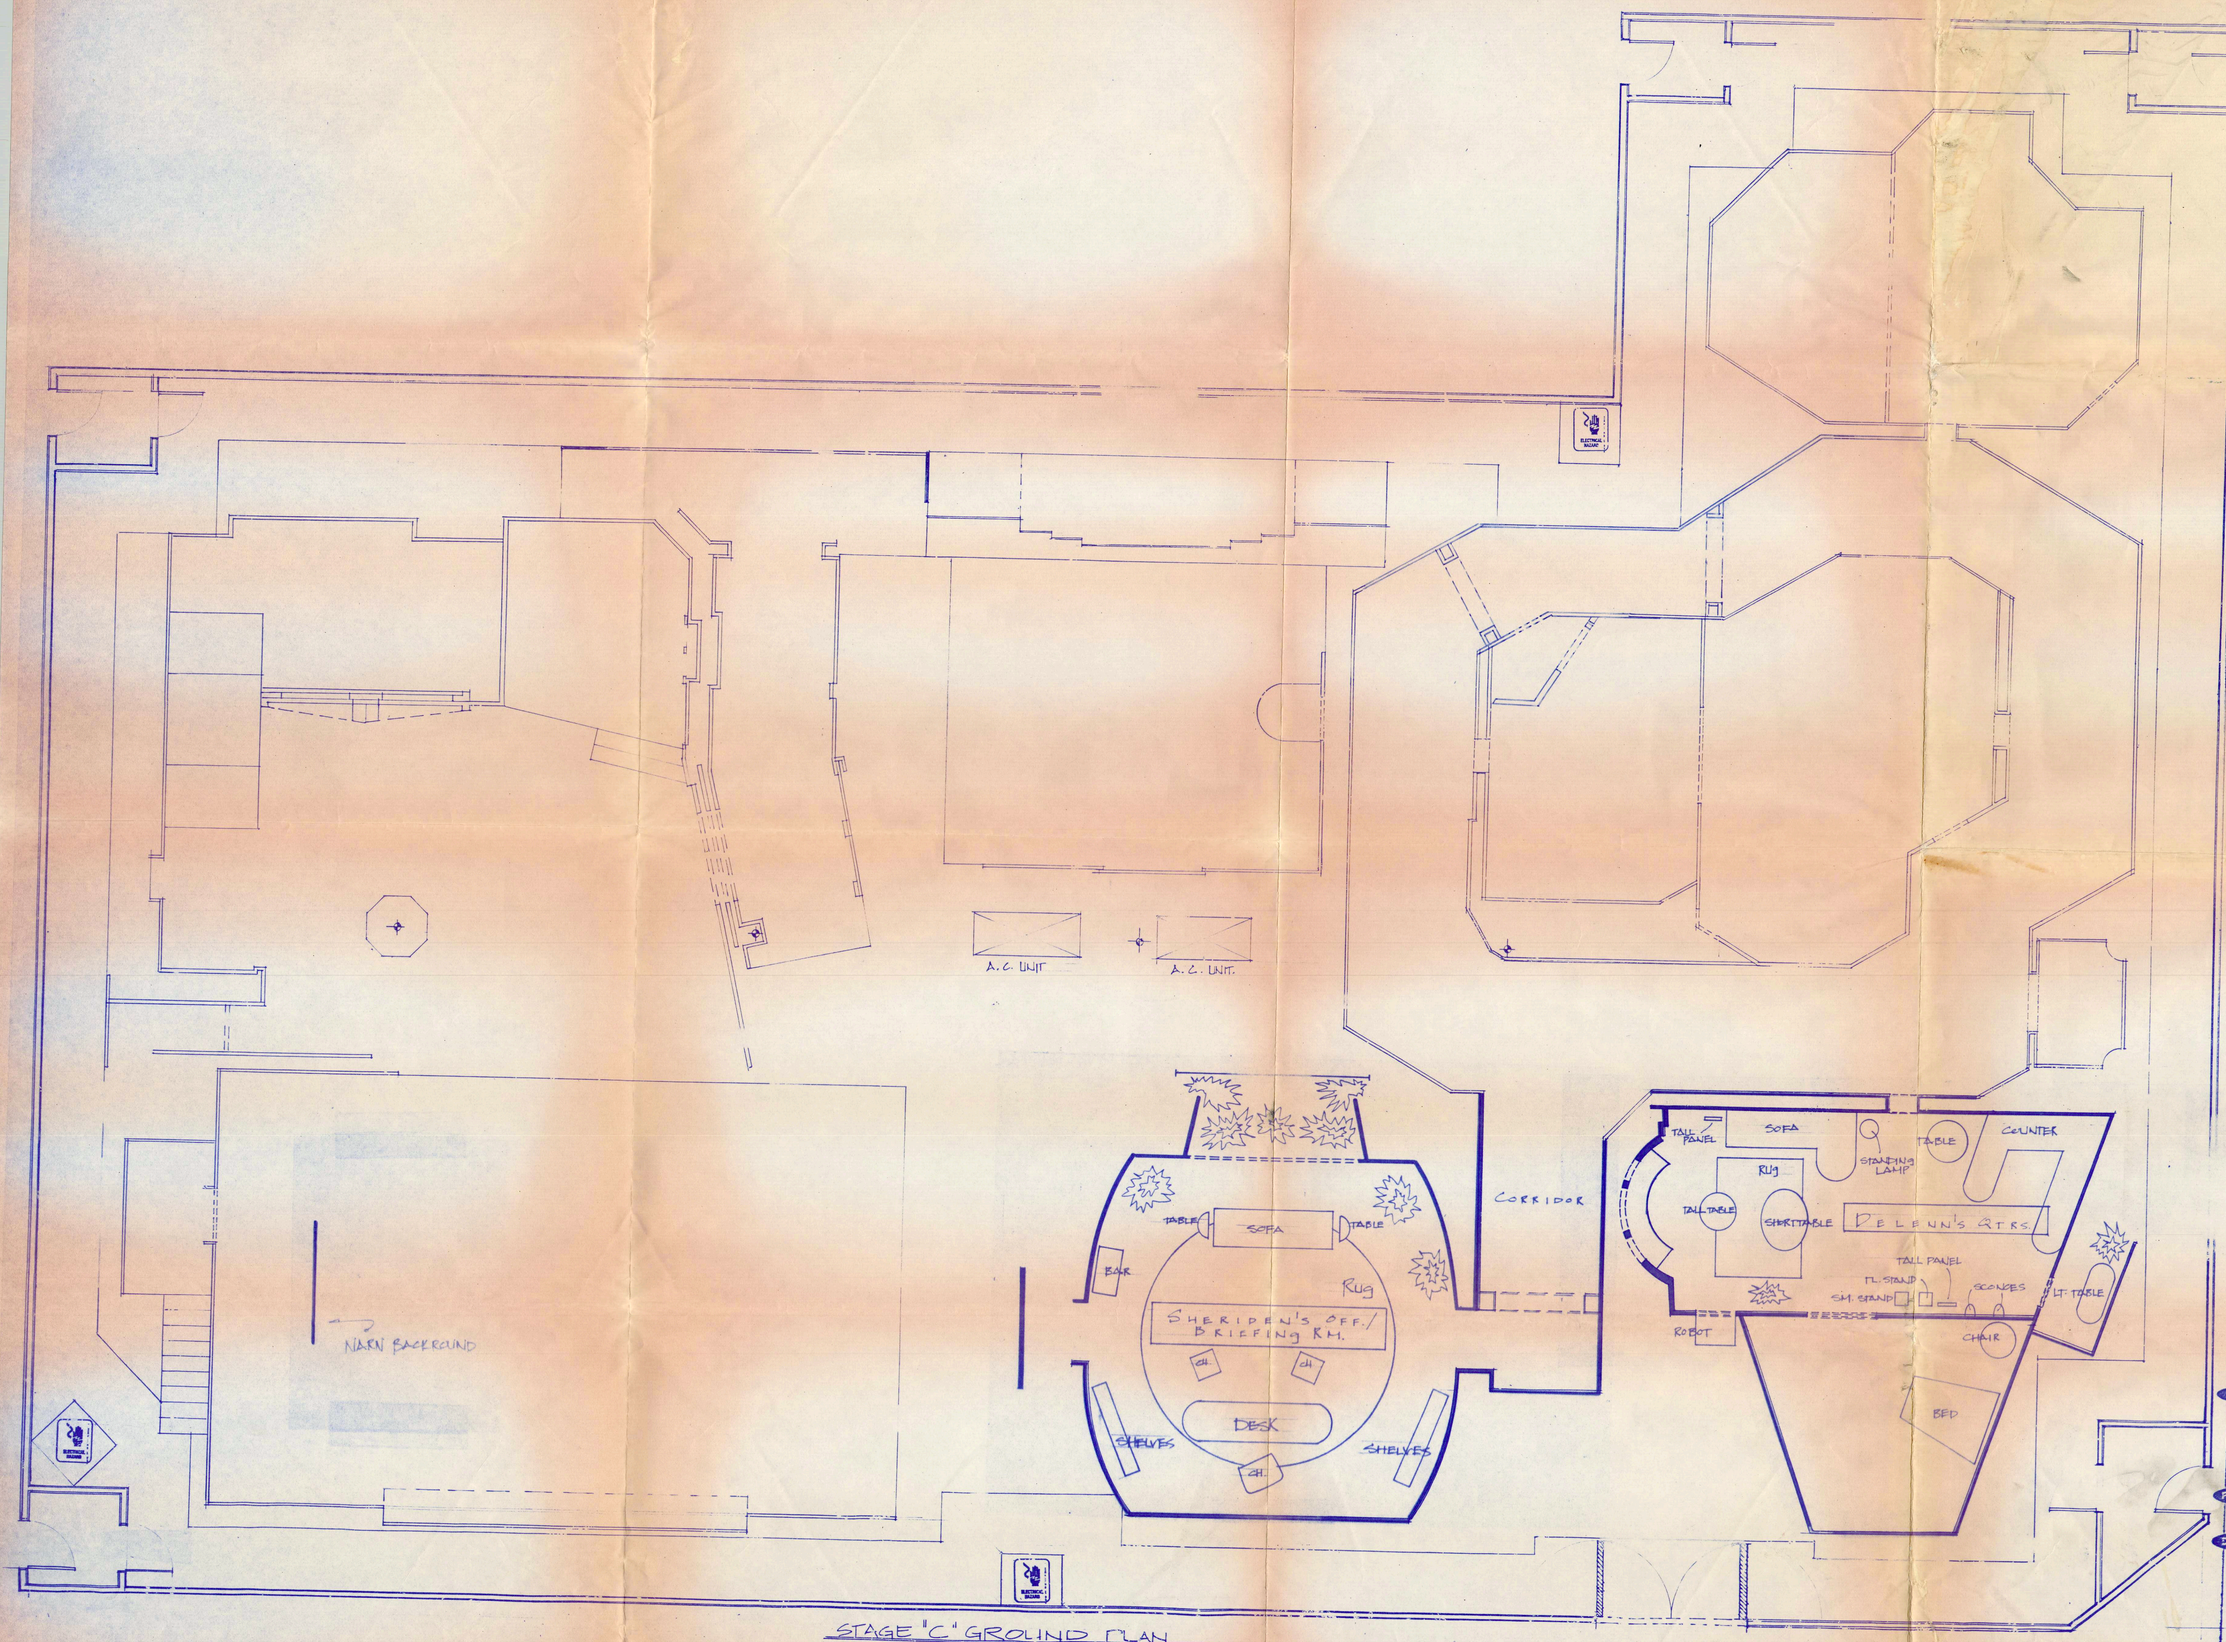

STAGE "C" GROUND PLAN
SCALE: 1/4"=1'-0"

DO NOT BUILD FROM STAGE PLAN

STAGE C	
DATE	SET
WED. 5	NARN BKRND.
	DELENN'S QTRS. (SHERIDAN'S OFF.)
	SHERIDAN'S OFF.

EP.221

Title: STAGE C
Show: Episode:
Producer: JEFFER STRZYWSKI COPELAND
Director:
Plate: 77
of 77
Stage: C
Scale: 1/4"=1'-0"
Drawn by: KM
Date: JAN. 96

John Iacovelli designer

These drawings represent visual concepts and presentation suggestions only. It is not the designer's responsibility to determine structural appropriateness of this design and the designer does not assume responsibility for improper deployment, construction, handling, or use of this set.